

Dreba Golden Square, Tenterden, Kent TN30 6RN
Offers In The Region Of £375,000 - FREEHOLD

Rush Witt & Wilson are pleased to offer an exciting opportunity to acquire this well-presented semi-detached bungalow occupying a highly desirable location within walking distance of the picturesque tree lined High Street of Tenterden.

The accommodation comprising of an entrance hallway, two bedrooms, kitchen, shower room and living/dining room with direct access to the garden. Outside the bungalow offers driveway parking for two cars and good sized gardens to the front and rear, the latter benefitting from southerly aspect. Offered to the marker CHAIN FREE.

An internal inspection is highly recommended on this delightful bungalow. For further information and to arrange a viewing please call our Tenterden office on 01580 762927.











Hallway
3'5 x 13'7 (1.04m x 4.14m)

Living Room/Dining Room
13' x 11'3 (3.96m x 3.43m)

Kitchen
8'3 x 9'4 (2.51m x 2.84m)

Bedroom
10'8 x 9'3 (3.25m x 2.82m)

Bedroom
9'10 x 6'10 (3.00m x 2.08m)

Shower Room
5'7 x 5'11 (1.70m x 1.80m)

Agents Note
Council Tax Band - C

Fixtures and fittings: A list of the fitted carpets, curtains, light fittings and other items fixed to the property which are included in the sale (or may be available by separate negotiation) will be provided by the Seller's Solicitors.

Important Notice:

1. Particulars: These particulars are not an offer or contract, nor part of one. You should not rely on statements by Rush, Witt & Wilson in the particulars or by word of mouth or in writing ("information") as being factually accurate about the property, its condition or its value. Neither Rush, Witt & Wilson nor any joint agent has any authority to make any representations about the property, and accordingly any information given is entirely without responsibility on the part of the agents, seller(s) or lessor(s).

2. Photos, Videos etc: The photographs, property videos and virtual viewings etc. show only certain parts of the property as they appeared at the time they were taken. Areas, measurements and distances given are approximate only.

3. Regulations etc: Any reference to alterations to, or use of, any part of the property does not mean that any necessary planning, building regulations or other consent has been obtained. A buyer or lessee must find out by inspection or in other ways that these matters have been properly dealt with and that all information is correct.

4. VAT: The VAT position relating to the property may change without notice.


5. To find out how we process Personal Data, please refer to our Group Privacy Statement and other notices at https://rushwittwilson.co.uk/privacy-policy


RUSH
WITT &
WILSON


RUSH
WITT &
WILSON


RUSH
WITT &
WILSON


AMSTERDAM
RUSH
WITT &
WILSON

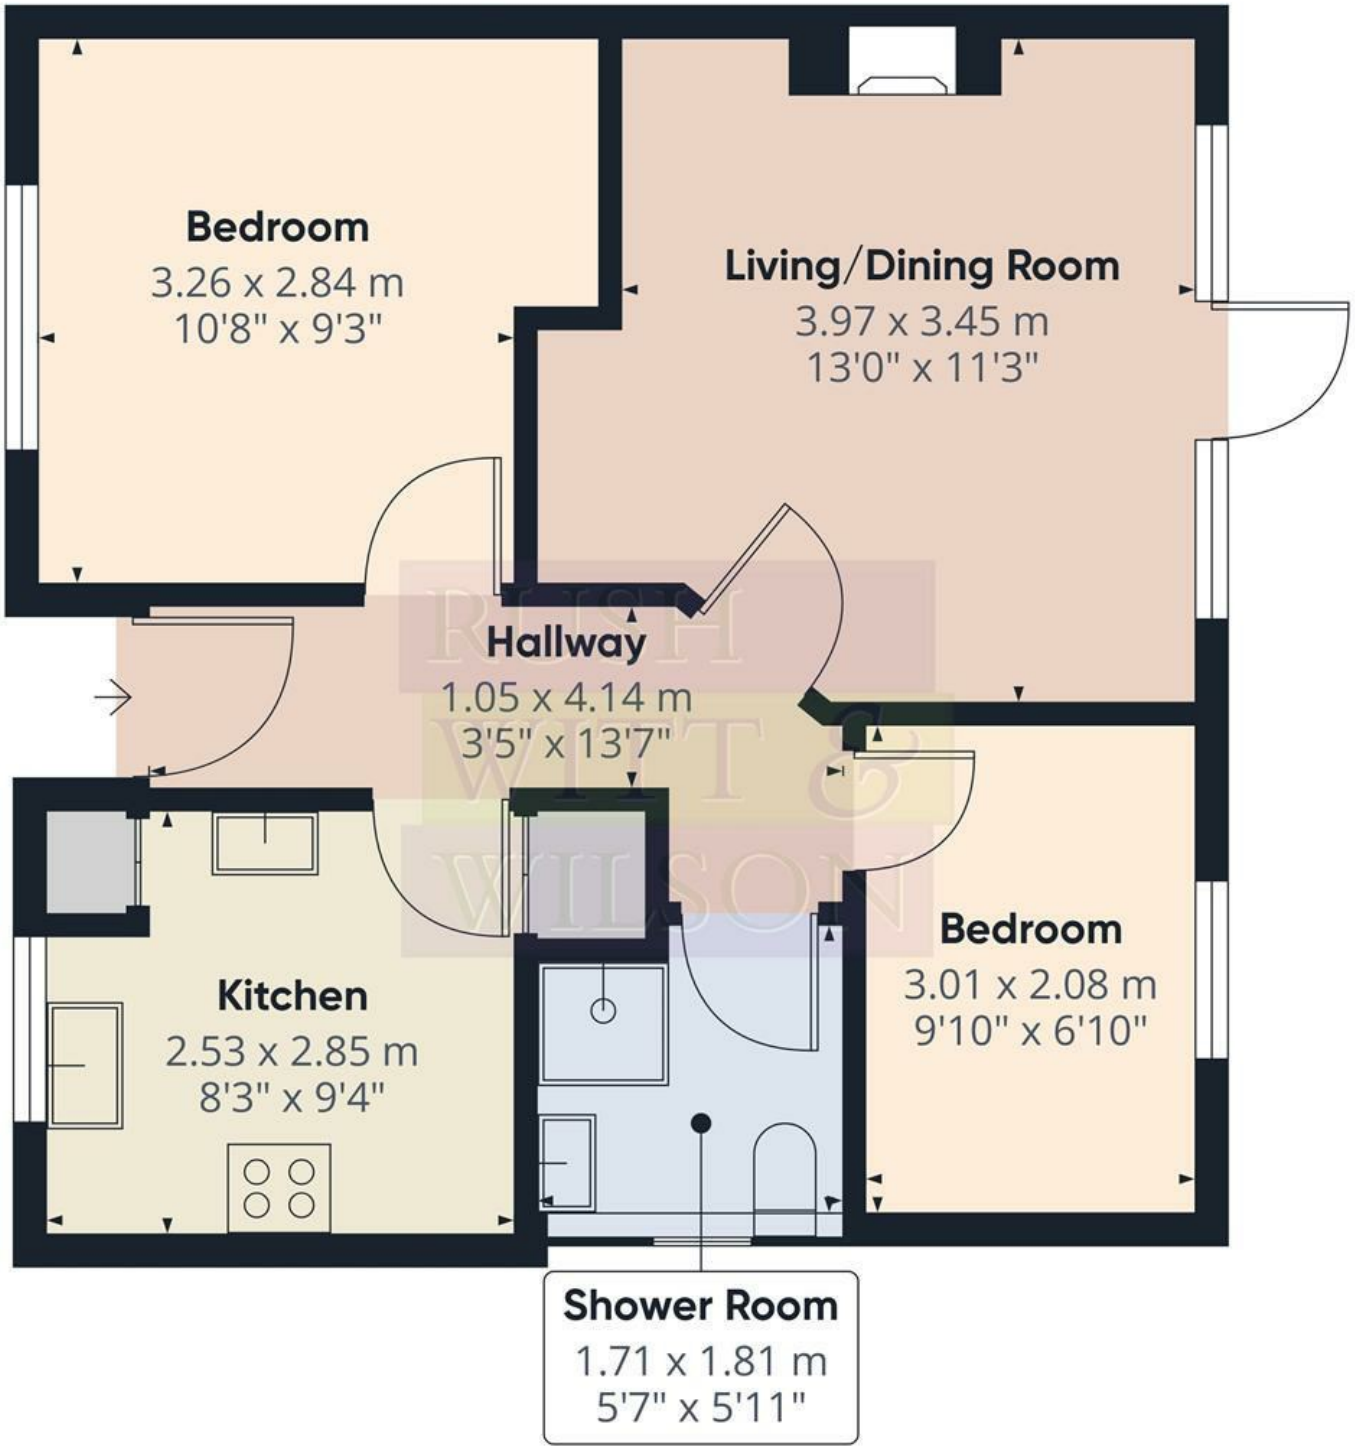

RUSH WITT & WILSON

Approximate total area(1)


46.7 m²


502 ft²

(1) Excluding balconies and terraces

Calculations reference the RICS IPMS 3C standard. Measurements are approximate and not to scale. This floor plan is intended for illustration only.

GIRAFFE360

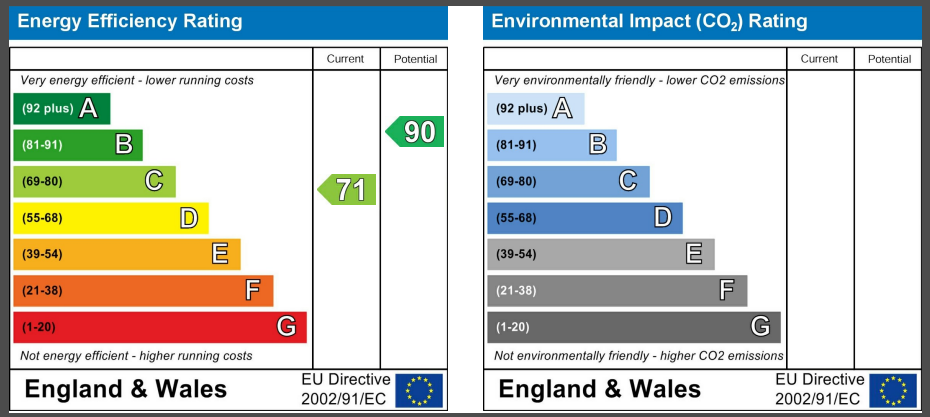

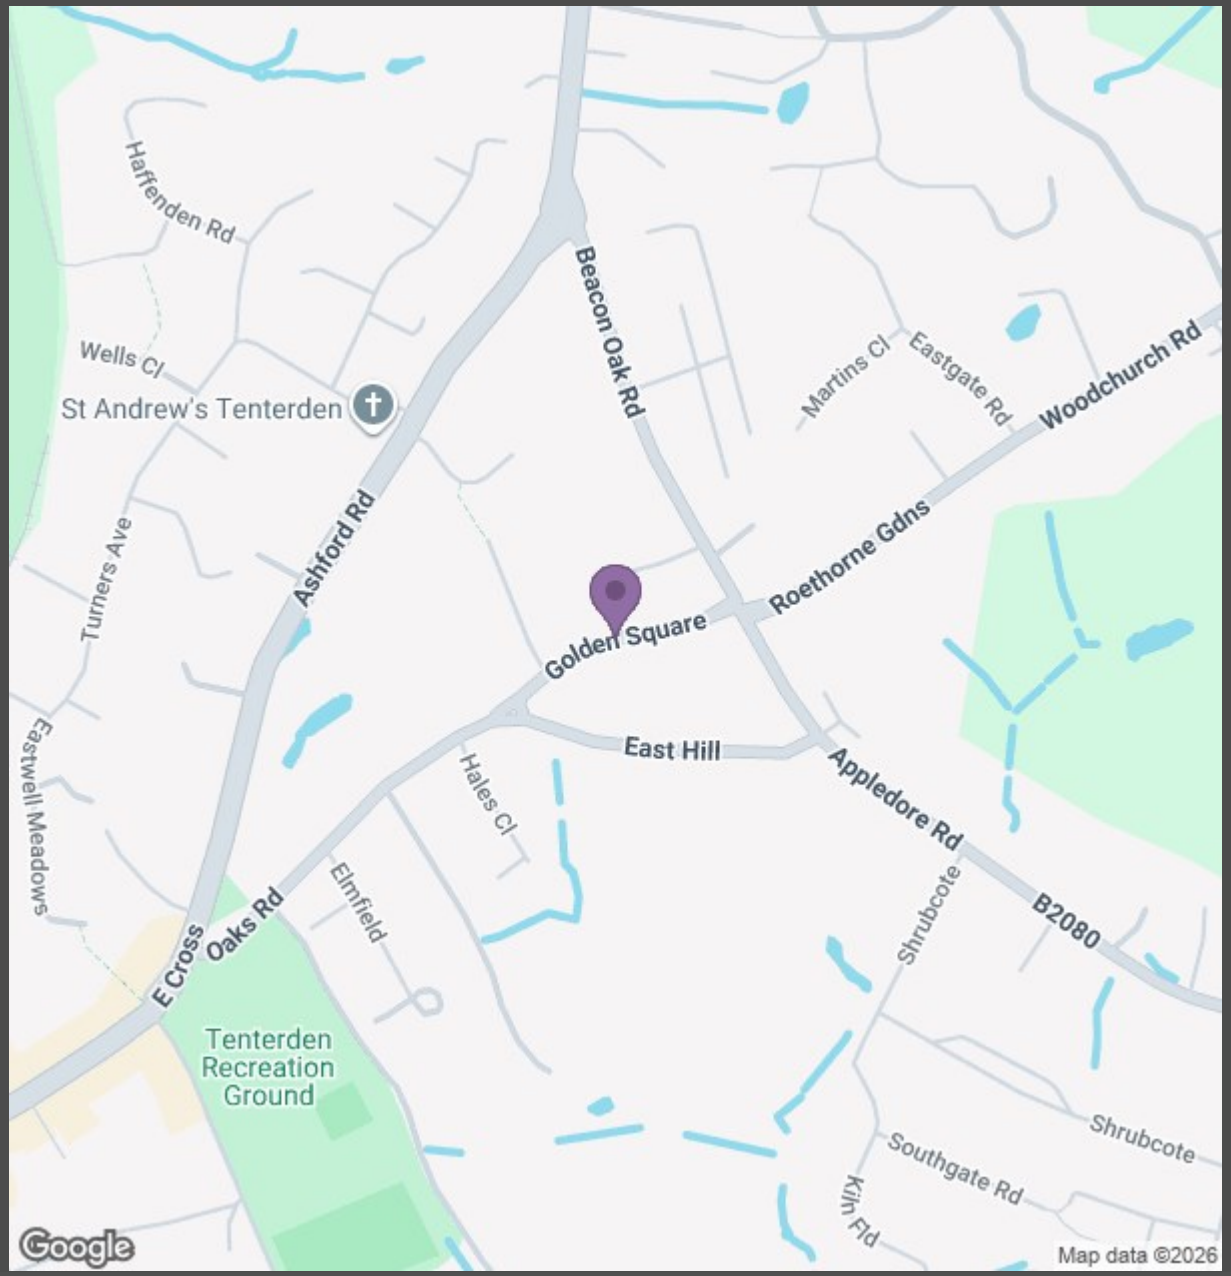

RUSH WITT & WILSON

Residential Estate Agents
Lettings & Property Management

The Property Ombudsman

Relocation agent network

94 High Street
Tenterden
Kent
TN30 6JB
Tel: 01580 762927
tenterden@rushwittwilson.co.uk
www.rushwittwilson.co.uk