


REDUCED

£180,000 Freehold

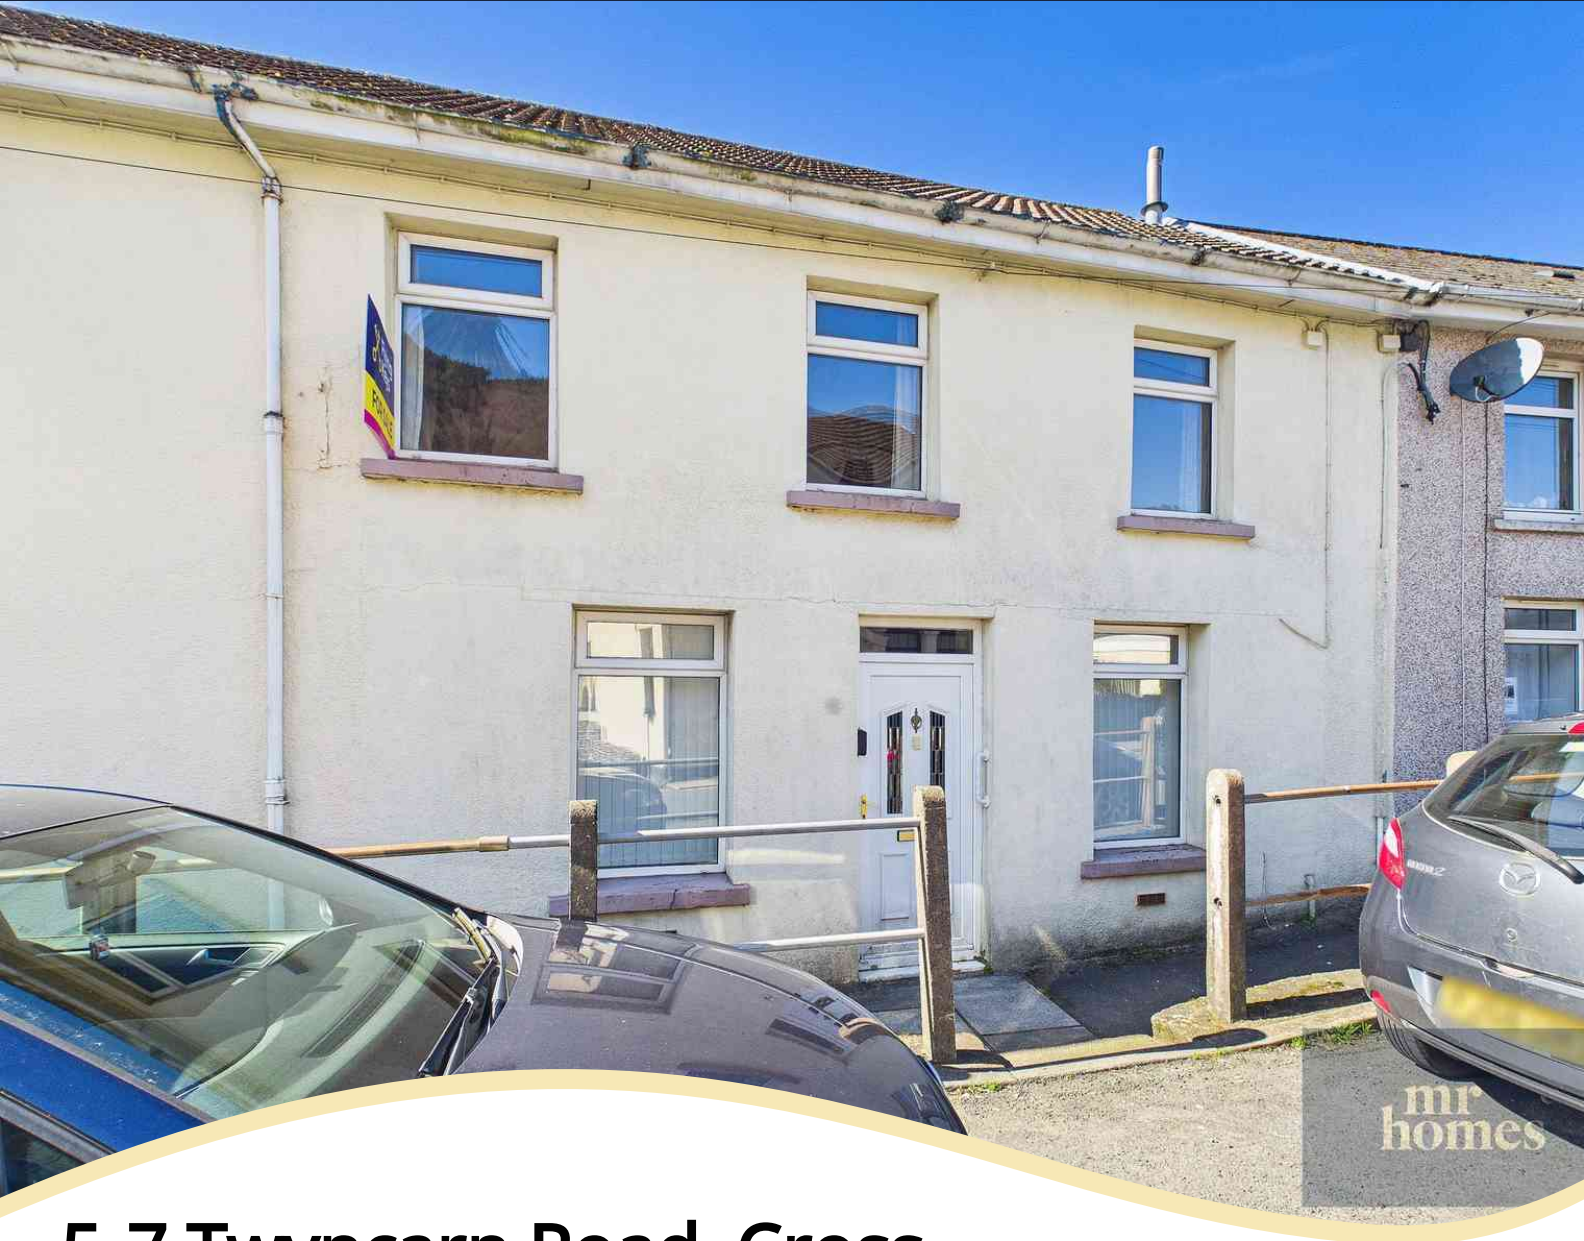

5-7 Twyncarn Road, Cross Keys, Newport, Caerphilly. NP11 7DU

- Great Project
- Would make an amazing family home
- Huge Potential
- Amazing views
- Village Location
- Close to Shops and Schools.
- Great transport links
- Two terraced properties in one
- Lots of History
- Friendly Community



Mr Homes Estate Agents
Suite 9-10, 253, Cowbridge Road West, Cardiff, CF5 5TD

02920 204555
info@mr-homes.co.uk



PROPERTY DESCRIPTION

Introducing a rare opportunity to own a remarkable 4-bedroom, 2-bathroom terraced house in the quaint village setting of Cross Keys. This property is truly unique, comprising two terraced homes in one, offering huge potential for a seamless family residence or a creative renovation project. Featuring three generous reception rooms and stunning panoramic views, this home invites you to personalise and create a warm, welcoming space perfect for modern family living.

Cross Keys is a friendly village renowned for its strong community spirit, excellent transport links, and convenient proximity to local shops and reputable schools. The area blends serene countryside charm with practical amenities, making it an ideal location for families seeking a tranquil yet well-connected lifestyle. With plenty of local history and picturesque surroundings, Cross Keys offers a distinctive village atmosphere that enhances the appeal of this property.

Inside, the three spacious reception rooms present flexible living options – from comfortable lounges and dining areas to a quiet study or playroom. The well-sized kitchen offers ample scope for modernisation, while the sizeable bedrooms provide plenty of natural light and space to relax. Two bathrooms add practicality and convenience, accommodating family life with ease. The property's dual structure lends itself to creative layouts or even potential multi-generational living arrangements.

This terraced house is a fantastic project brimming with potential, ready to be transformed into an exceptional family home that reflects your personal taste. Don't miss the chance to invest in a property that combines history, versatility, and stunning views within a welcoming village community. Experience all that Cross Keys has to offer and make this charming house your new home.



ROOM DESCRIPTIONS



MATERIAL INFORMATION

Council Tax: Band D

N/A

Parking Types: None.

Heating Sources: Gas Central.

Electricity Supply: Mains Supply.

Water Supply: Mains Supply.

Sewerage: Mains Supply.

Broadband Connection Types: None.

Accessibility Types: Level access.

EPC Rating: C (69)

Has the property been flooded in last 5 years? No

Flooding Sources:

Any flood defences at the property? No

Any risk of coastal erosion? No

Is the property listed? No

Are there any restrictions associated with the property?


No

Any easements, servitudes, or wayleaves? No


The existence of any public or private right of way? No



FLOORPLAN & EPC

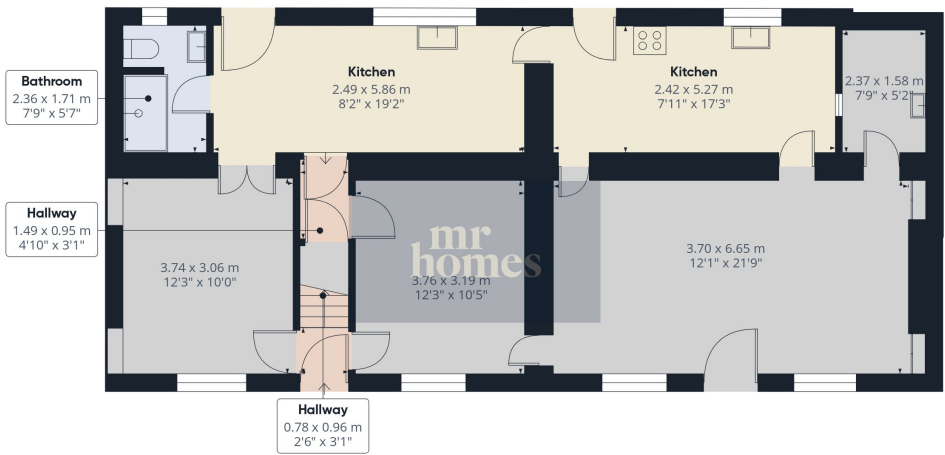

Floor 0

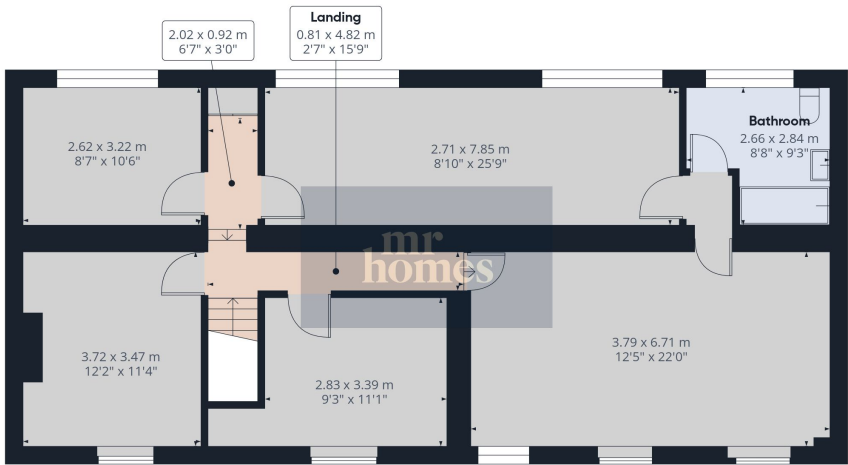

Floor 1




Approximate total area^m
183 m²
1969 ft²

(1) Excluding balconies and terraces

Calculations reference the RICS IPMS 3C standard. Measurements are approximate and not to scale. This floor plan is intended for illustration only.

GIRAFFE360

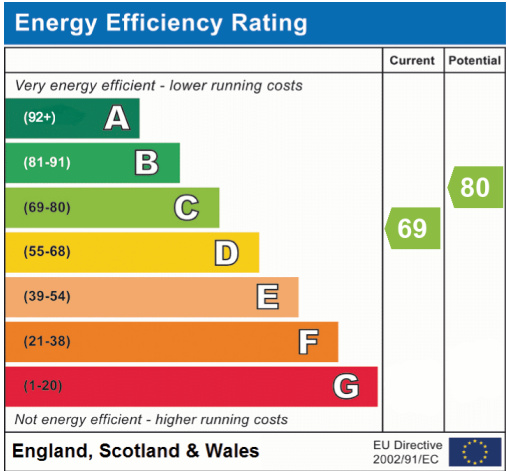

Mr Homes Cardiff
Suite 9-10, 253, Cowbridge Road West, Cardiff, CF5 5TD
02920 204555
info@mr-homes.co.uk