



Terence Painter

ESTATE AGENTS

- Two Double Bedroom Apartment
- Located Within Yards of Stone Bay & Viking Bay
- Split Level Ground Floor
- Dickens Road Location
- Private Front Door
- 13'10 Living Room With French Doors to Outside Seating Area
- Modern Fitted Kitchen with Integrated Appliances & Granite Worktops
- No Forward Chain
- Well Appointed Shower Room
- Some Original Features

6a Dickens Road, Broadstairs, Kent. CT101DX.

Leasehold £225,000

MUCH LOVED TWO DOUBLE BEDROOM SPLIT LEVEL GROUND FLOOR FLAT WITH PRIVATE ENTRANCE, OUTSIDE SPACE AND LOCATED WITHIN YARDS OF THE SEA FRONT & SANDY BEACH AT STONE BAY

Offered to the market with no forward chain is this much loved and well presented two double bedroom ground floor flat which is ideally located for those looking for a sea-side location just metres from family-friendly Stone Bay and within walking distance of the high street shops, bars & restaurants. The town's railway station is located within a half mile radius, with Hi-Speed services to London.

The impressive size accommodation of this home is accessed via a private entrance door to the side of this attractive period property which leads into a welcoming entrance porch with a utility cupboard and door to the modern kitchen with a range of integrated appliances and granite worktops. Leading from the kitchen, you enter the well defined living room with double glazed French doors to the side which provide access to a small outside seating area and carpeted steps up to an inner hallway where you will find two spacious double bedrooms and a well appointed shower room.

For your personal appointment to view this home call Terence Painter Estate Agents on 01843 866866.

The Apartment

Entrance

Access into the property is via a private front door to the side of the property which leads into the entrance porch.

Entrance Porch

2.23m x 0.85m (7' 4" x 2' 9") There is a utility cupboard with space and plumbing for a washing machine, window to the side of the property and a door to the kitchen.

Kitchen

3.34m x 2.19m (10' 11" x 7' 2") There is a double glazed window to the side. The kitchen comprises a range of high gloss wall, base a drawer units with a range of integrated appliances, stainless steel sink unit inset to granite worktops, localised wall tiling, down lights, slate tiled flooring and an open doorway to the living room.

Living Room

4.21m x 3.37m (13' 10" x 11' 1") This well defined room features double glazed French doors to the side of the property which open up to a small paved area. Two built in cupboards, steps up to an inner hallway with feature lighting, media points, radiator and herringbone wooden parquet flooring.

Internal Hallway

There are doors leading off to the bedrooms and shower room.

Bedroom One

3.87m x 3.58m (12' 8" x 11' 9") There is a sash bay window to the front of the property, large feature fireplace, radiator and varnished floorboards.

Bedroom Two

3.23m x 3.18m (10' 7" x 10' 5") There is a sash window to the rear of the property, large feature fireplace, column radiator and varnished floorboards.

6a Dickens Road, Broadstairs, Kent. CT101DX.

£225,000

Shower Room

1.68m x 1.60m (5' 6" x 5' 3") This room features a large fully tiled shower cubicle, low level w.c, wash hand basin, chrome ladder style towel radiator, extractor, tiled walls and flooring.

Council Tax Band

The council tax band is B.

Parking

Unrestricted parking is available on street.

Access & Outside Space

Access to the property is gained via a shared side passageway. Which includes a small outside space and provides access to the upper flats rear garden.


Lease Information

- Lease term - 125 years from the 7th of August 2014
- Ground rent £100 per annum,
- Maintenance fee -1/3 of any costs that are agreed upfront affecting common areas.
- Holiday letting not permitted
- Pets allowed




6a Dickens Road, Broadstairs, Kent. CT101DX.

£225,000

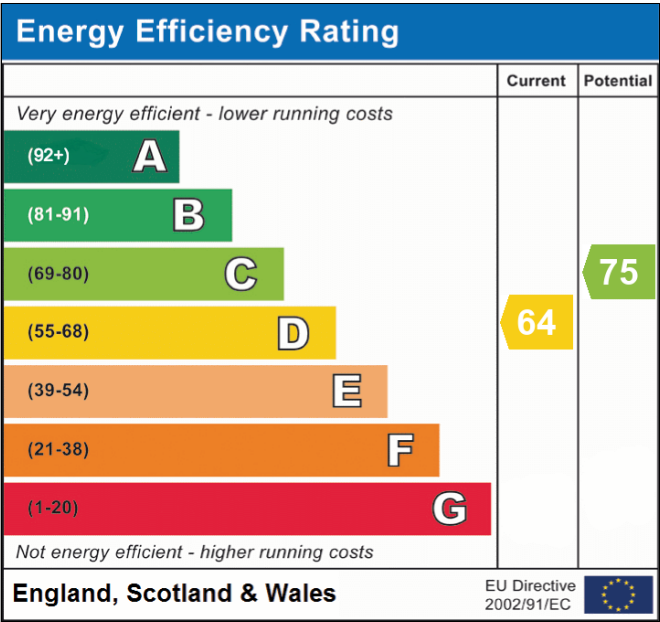

Viewing strictly by prior appointment with the Selling Agents
TERENCE PAINTER.
 Email: sales@terencepainter.co.uk
 Prospect House, 44 High Street, Broadstairs, Kent, CT10 1JT.

These particulars do not constitute any part of an offer or contract. None of the statements contained in these particulars are to be relied on as representations of fact. Any intending purchaser should satisfy themselves by inspection or otherwise as to the correctness of the statements contained in these particulars. The Vendor does not make or give, and neither Terence Painter Properties, nor any person in its employment has any authority to make or give, any representation or warranty whatsoever in relation to this property. The mention of any appliances and/or services in these sales particulars does not imply that they are in full and efficient working order.

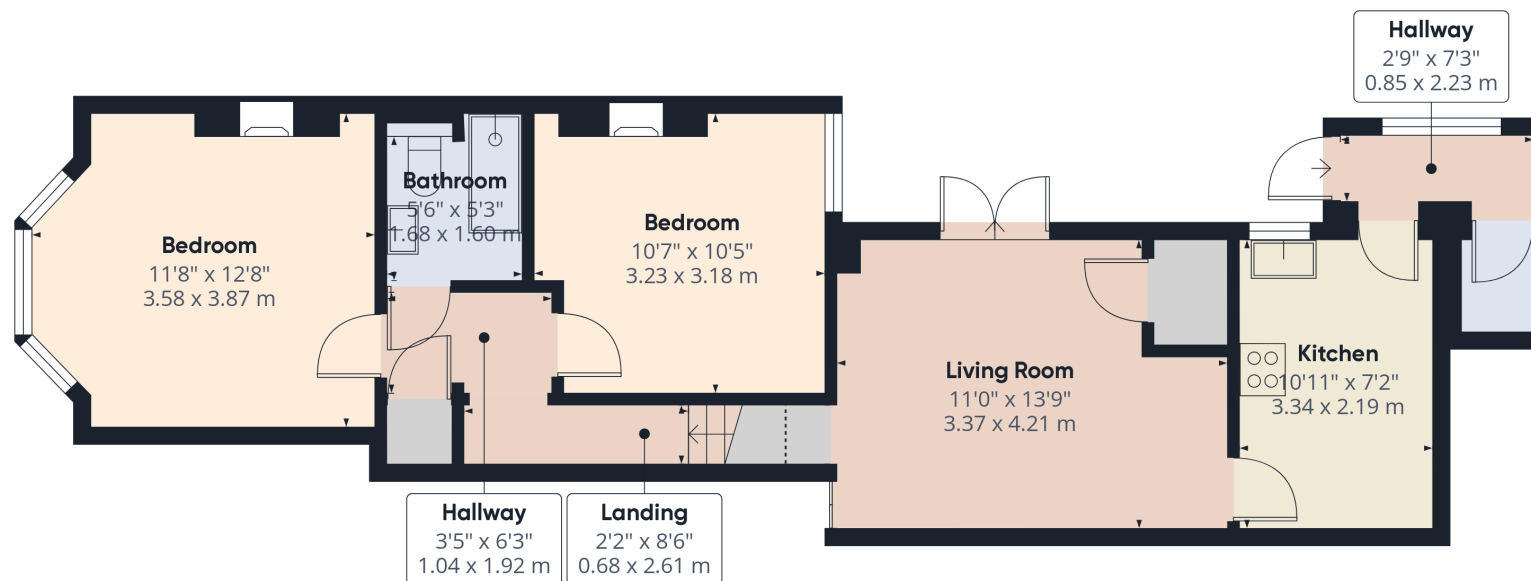

(1) Excluding balconies and terraces

Reduced headroom

..... Below 5 ft/1.5 m

While every attempt has been made to ensure accuracy, all measurements are approximate, not to scale. This floor plan is for illustrative purposes only.

Calculations are based on RICS IPMS 3C standard.

GIRAFFE360

6a Dickens Road, Broadstairs, Kent. CT101DX.

£225,000